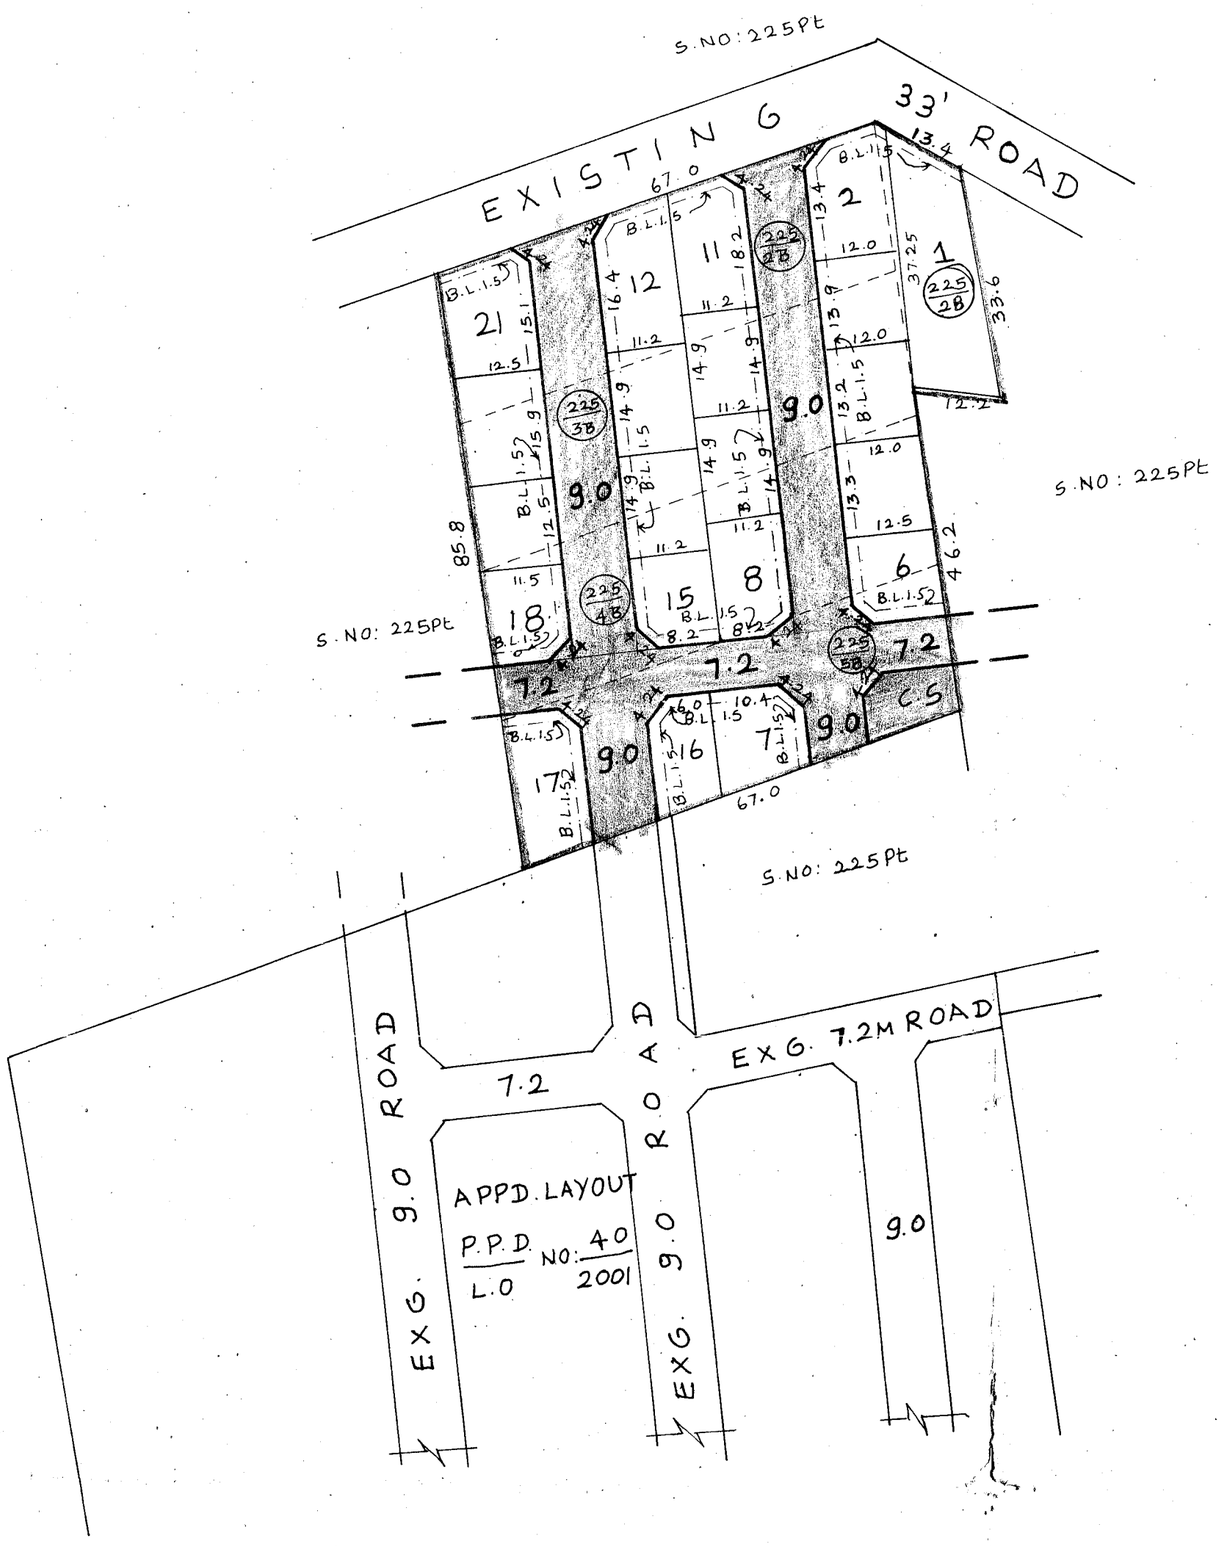

TOTAL EXTENT :- 6000 M^2

ROAD AREA :- 1946 M^2

NO. OF PLOTS :- 21

C.S. CONVENIENCE SHOP SITE :- 1 NO.

NOTE :-

1. SPLAY 3.0 M X 3.0M
2. MEASUREMENTS INDICATED ARE EXCLUDING SPLAY DIMENSION.
3. ROAD AREA HAS BEEN HANDED OVER TO THE LOCAL BODY. VIDE GIFT DEED DOCUMENT NO. 3812/2004, DATED 09-07-2004.

LEGEND :-

- SITE BOUNDARY
- PROPOSED ROAD
- EXISTING ROAD
- COMMERCIAL

P.P.D / L.O NO : 84/2004

APPROVED

VIDE LETTER NO : L1/20642/2004

DATED : 29-07-2004

OFFICE COPY

FOR MEMBER SECRETARY
CHENNAI METROPOLITAN
DEVELOPMENT AUTHORITY

PERUNGUDI TOWN PANCHAYAT

LAY OUT OF HOUSE SITES IN S.NO: 225/2B, 3B, 4B, 5B, 2B OF PERUNGUDI VILLAGE

SCALE : 1:800